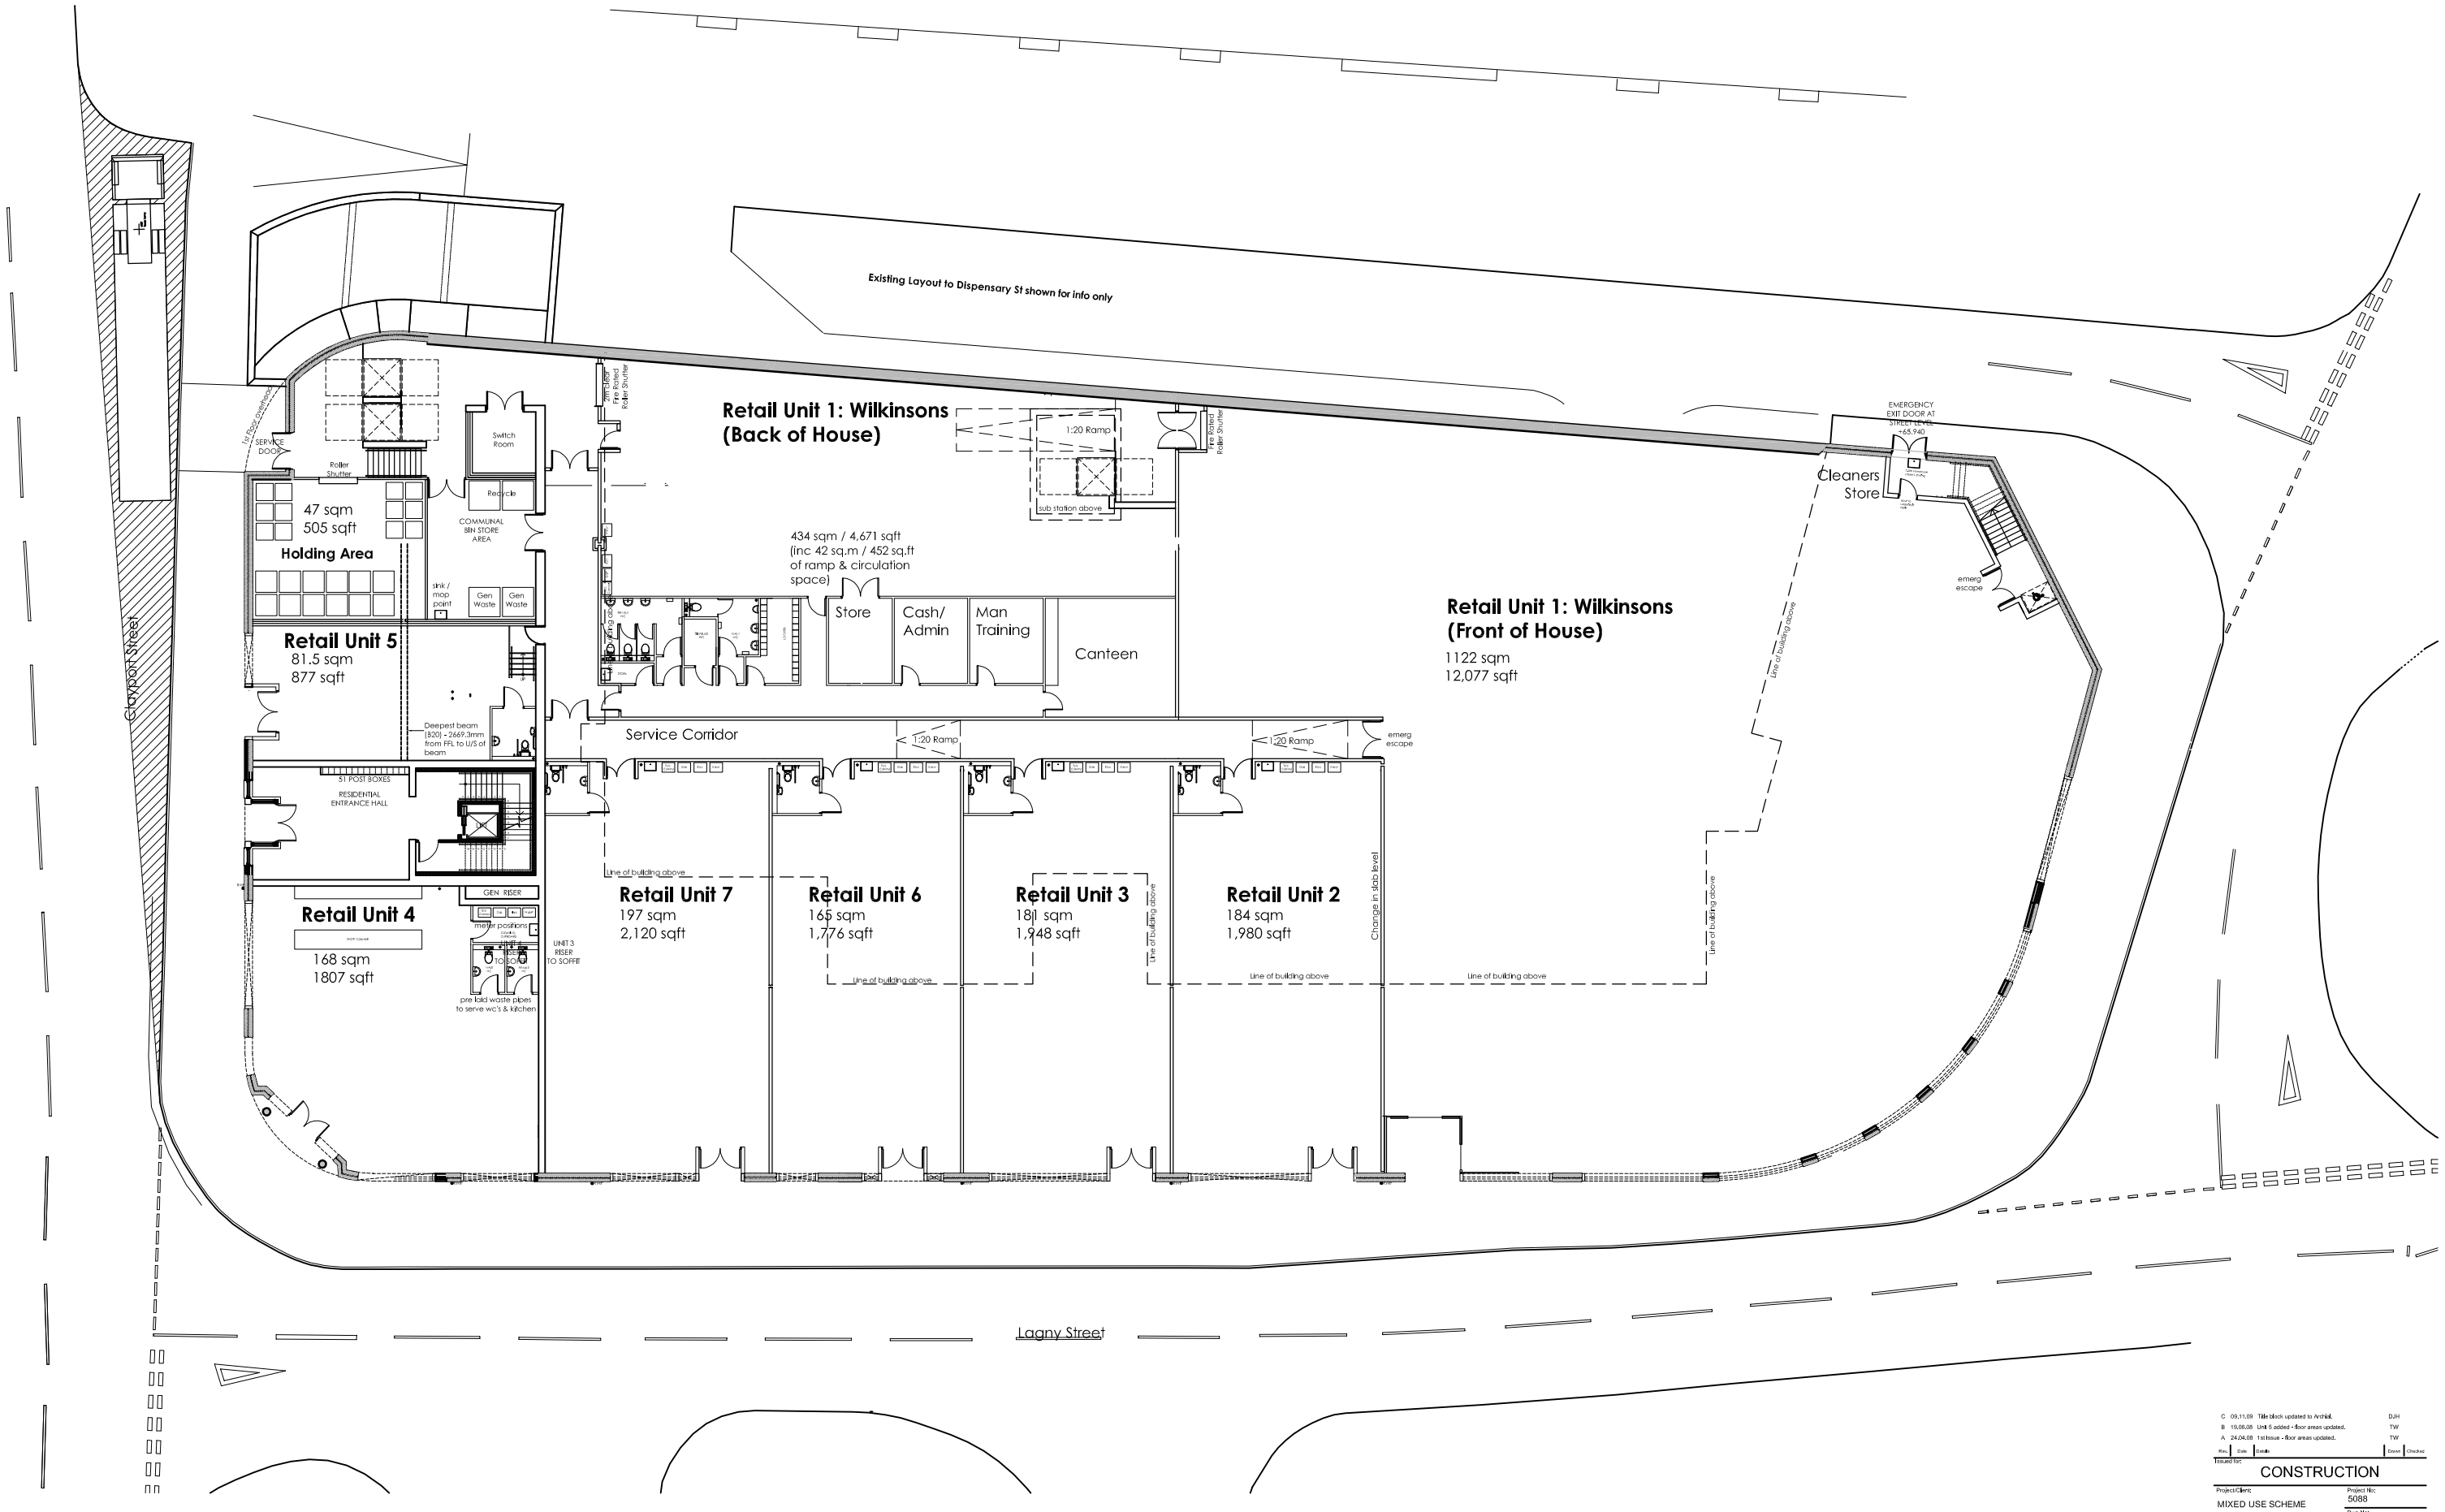

Rev.	Date	Details	Drawn	Checked
C	09.11.09	Title block updated to Archial.	DJH	
B	19.06.08	Unit 5 added - floor areas updated.	TW	
A	24.04.08	1st Issue - floor areas updated.	TW	

Issued for:

CONSTRUCTION

Project/Client: MIXED USE SCHEME CLAYPORT ST, ALNWICK GENTOO	Project No: 5088
	Dwg No: AL (10) 105
	Rev: C
Drawing: GA PLAN - GROUND FLOOR FLOOR AREAS	Scale: 1:100 / 150 @A0 / A1
	Drawn By: SS — Date: 24.04.08
	Checked By: TW — Date:

archial

The Round Foundry, 105 Water Lane Leeds,LS11 5WD
T: +44 (0)113 388 4330 F: +44 (0)113 388 4340
www.archialgroup.com

© Archial Architects Ltd. Contractors must work only to figured dimensions which are to be checked on site.
Registered Office - Tenfoot House, 100-108 Great Portland Street, London, W1W 6PA. Registered Number 4707790